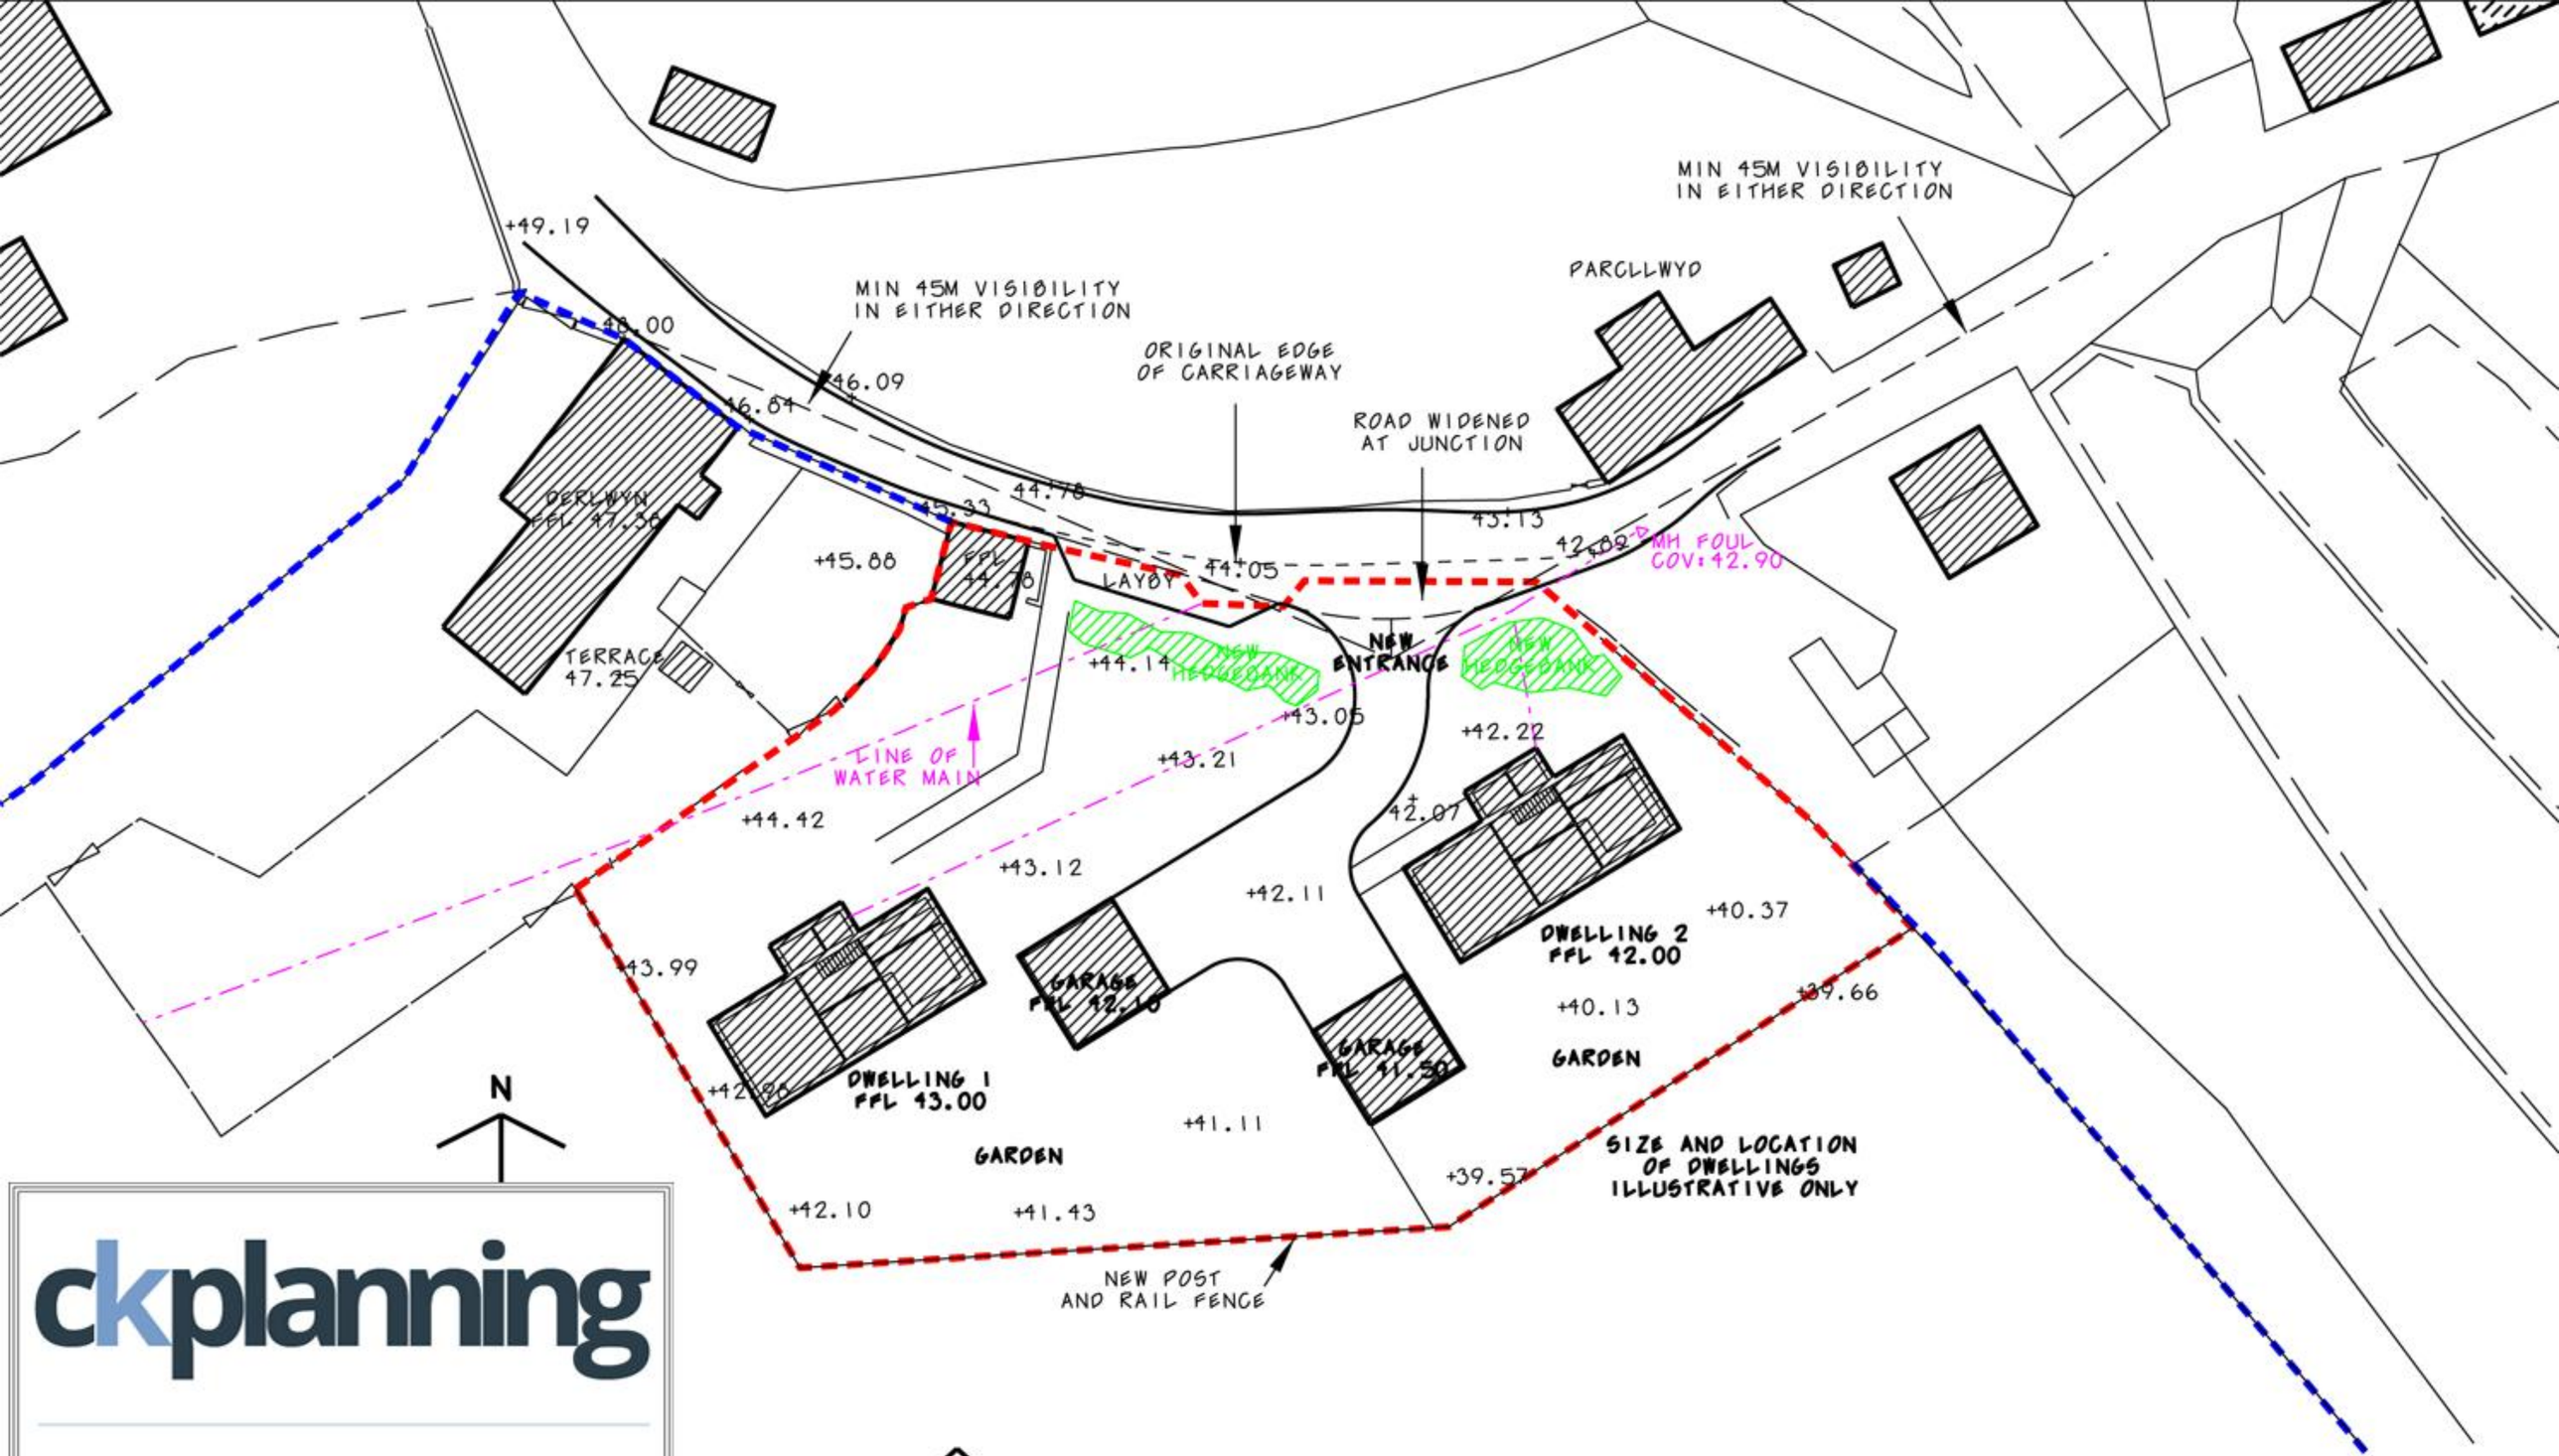

ILLUSTRATIVE SECTION TO SHOW RELATIVE
HEIGHTS OF PROPOSED DWELLINGS AND DERLWYN

ckplanning

CK Planning
Mor Awel
Windy Hall
Fishguard
Pembrokeshire
SA65 9DU

01348 872352
0789 614 3152
ckplanning39@aim.com

www.pembrokeshireplanning.co.uk

PROPOSED NEW DWELLINS
LAND ADJACENT TO DERLWYN
LLWYNCELYN
CILGERRAN

SITE PLAN

DRG DER/SITE/01

1:500 @ A4

JUNE 2012